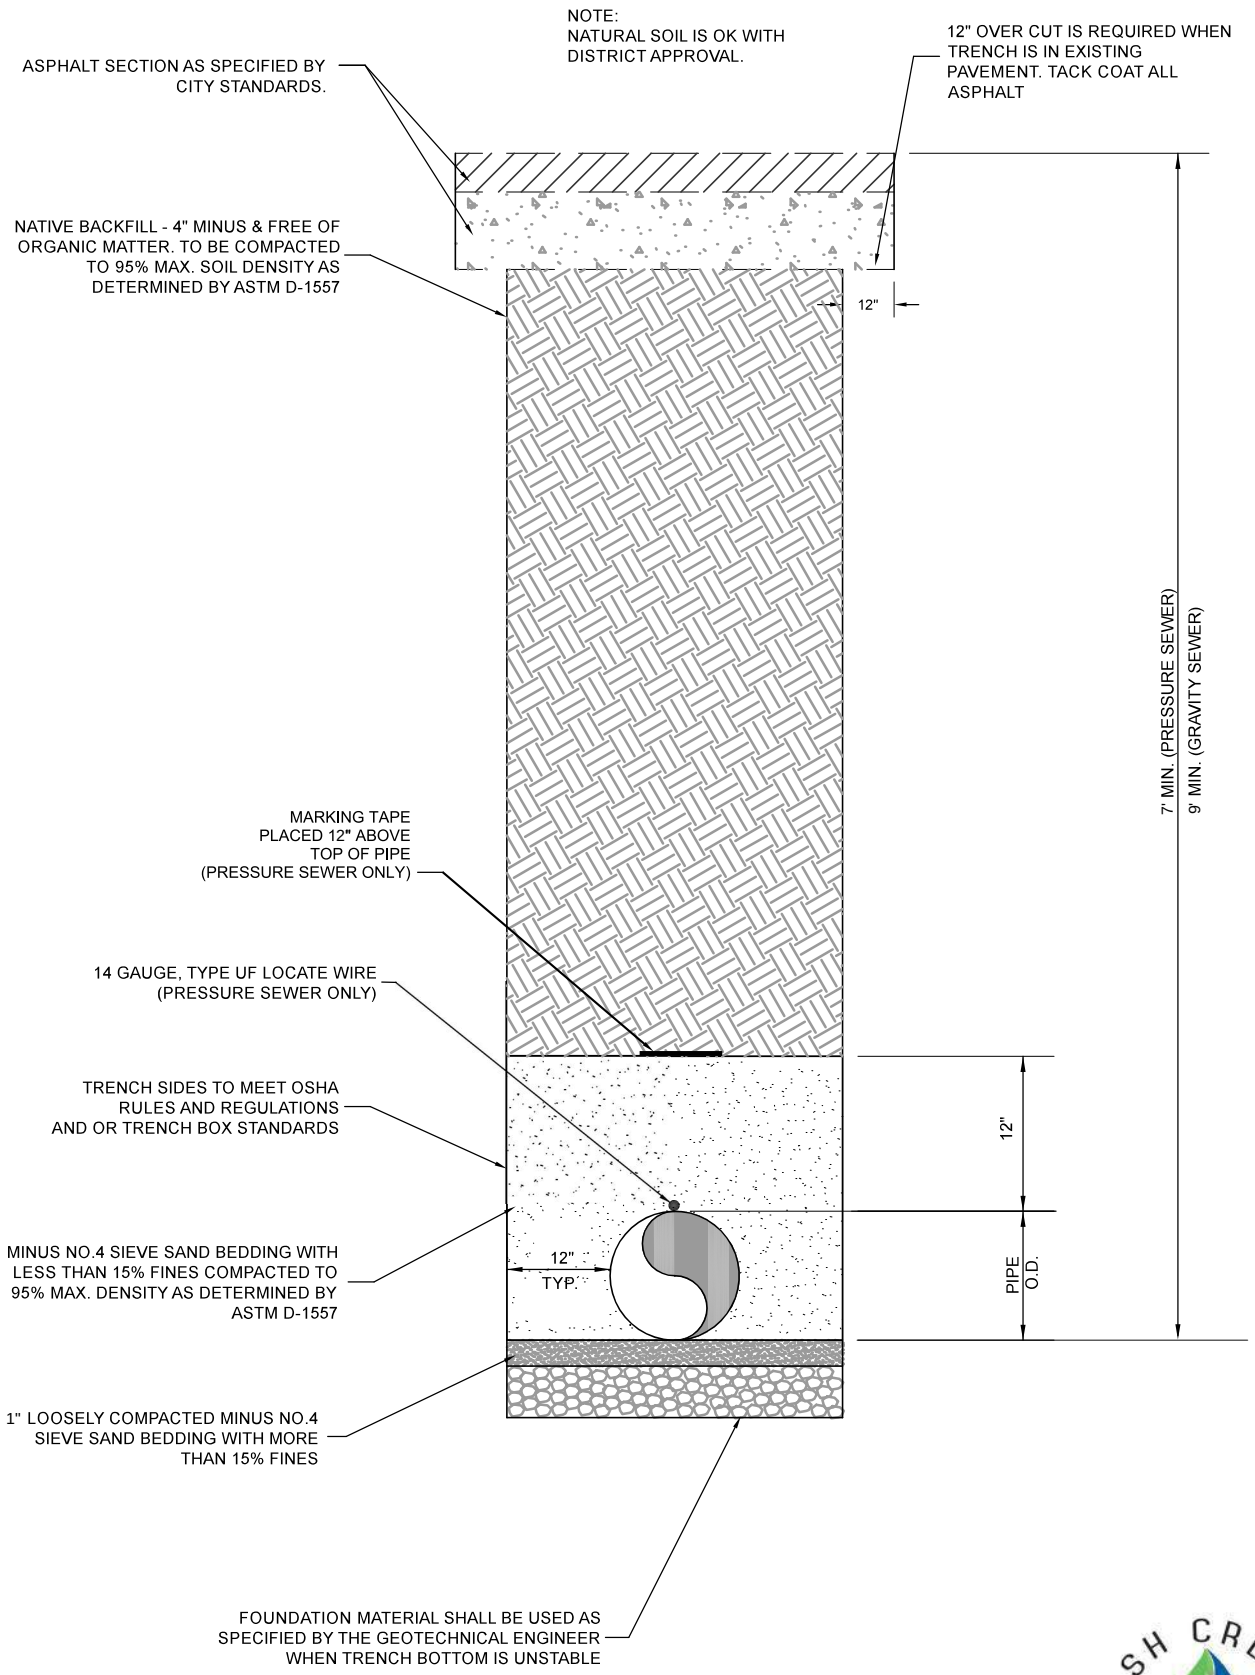

TYPICAL TRENCH DETAIL

N.T.S.

ASH CREEK SPECIAL SERVICE DISTRICT